AMSTERDAM/Schiphol RWY 06
PRECISION APPROACH TERRAIN CHART (PATC)

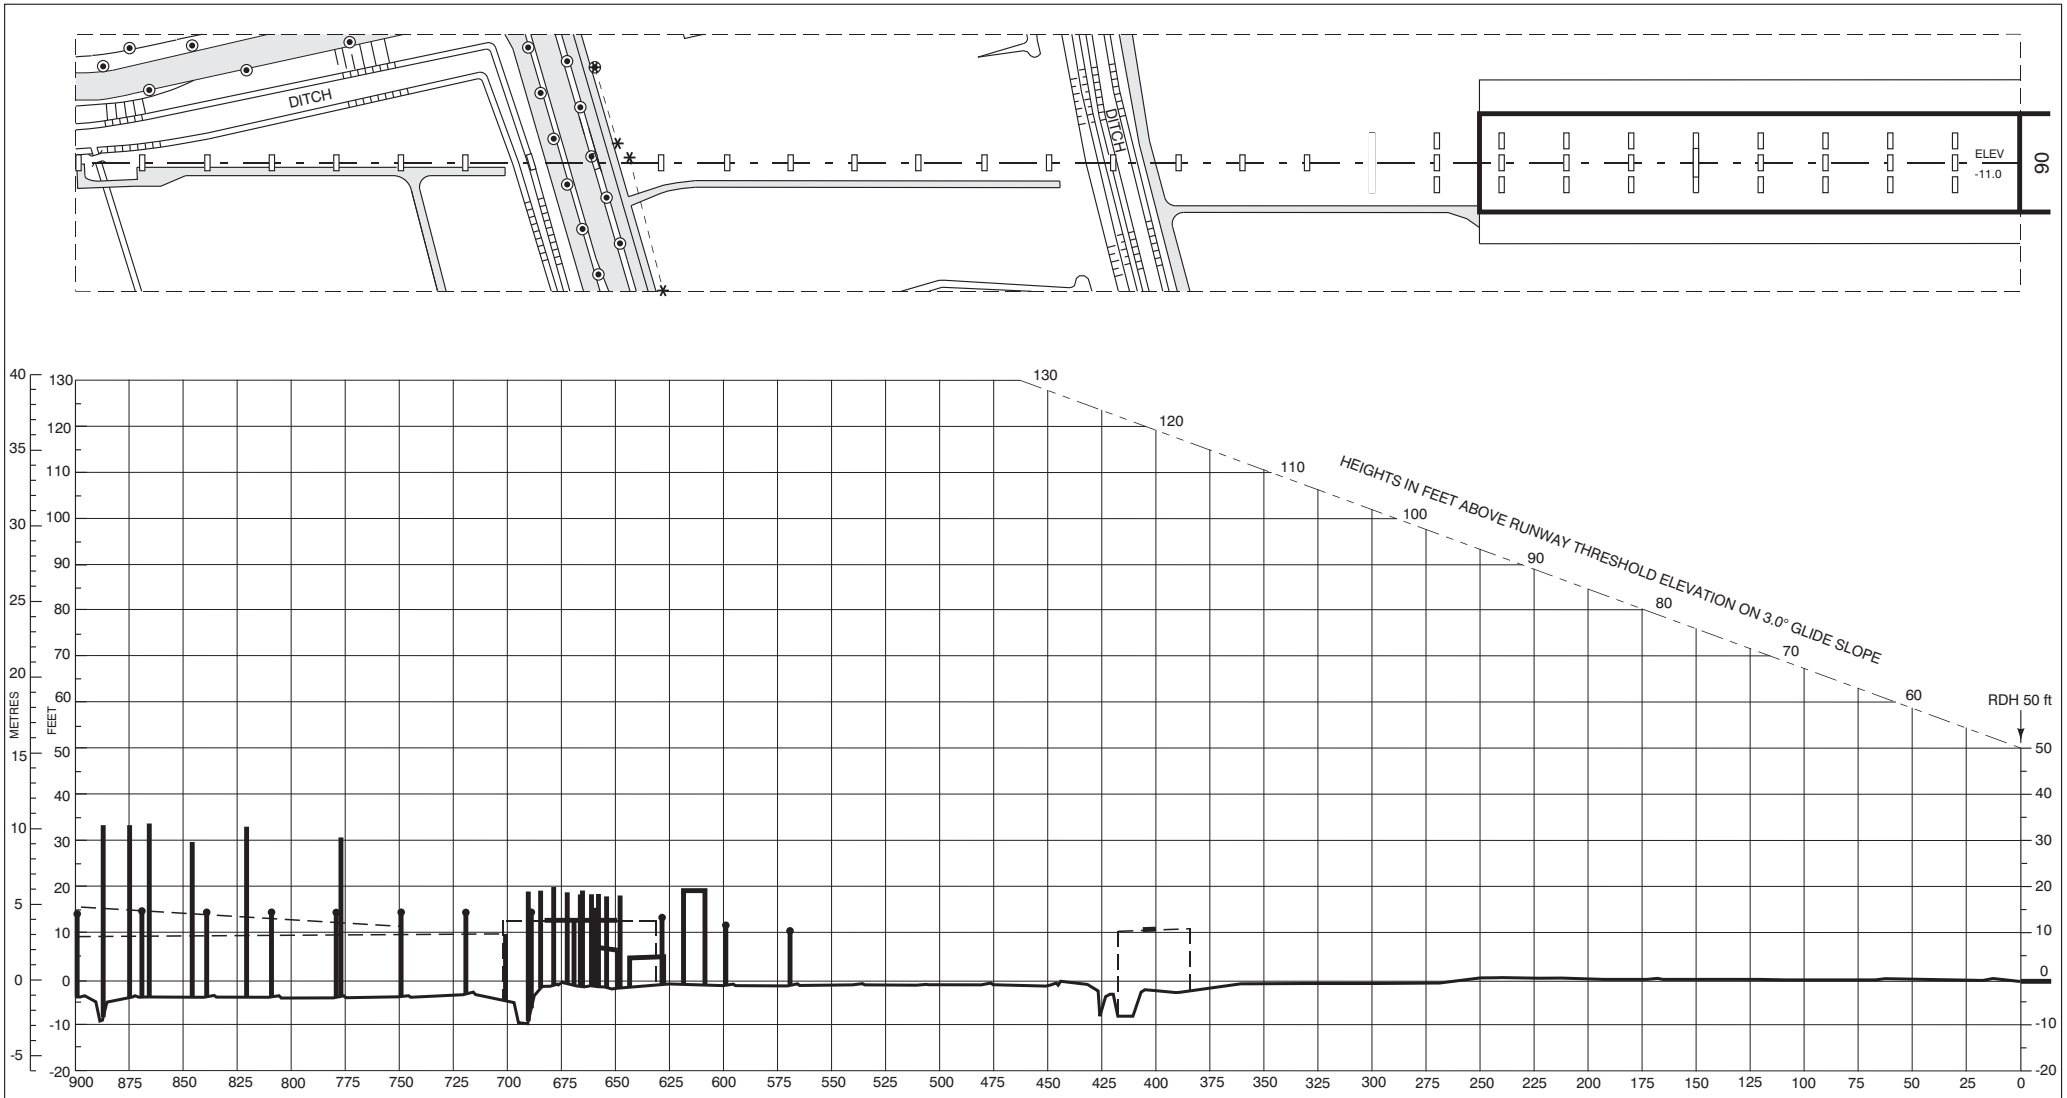

POLE, TOWER, SPIRE, ANTENNA, CHIMNEY
TREE
RAILROAD
TRAFFIC
BUILDING OR LARGE STRUCTURE
APPROACH LIGHTS
CENTRE LINE IN PROFILE
MOBILE OBSTRUCTION
INTERSECTION WITH CENTRE LINE
OBSTRUCTION OUTSIDE CENTRE LINE

HORIZONTAL SCALE 1:3500
VERTICAL SCALE 1:500
DIMENSIONS IN METRES AND HEIGHTS/ELEVATIONS IN FEET
CONTOURS AND HEIGHTS ARE RELATED TO ELEVATION OF RWY THR
SURVEYING AGENCY : Rijkswaterstaat Data-ICT-Dienst
DATE OF SURVEY : JAN 2005

CHANGE 0326: editorial.

© LVNL