AMSTERDAM/Schiphol RWY 18C
PRECISION APPROACH TERRAIN CHART (PATC)

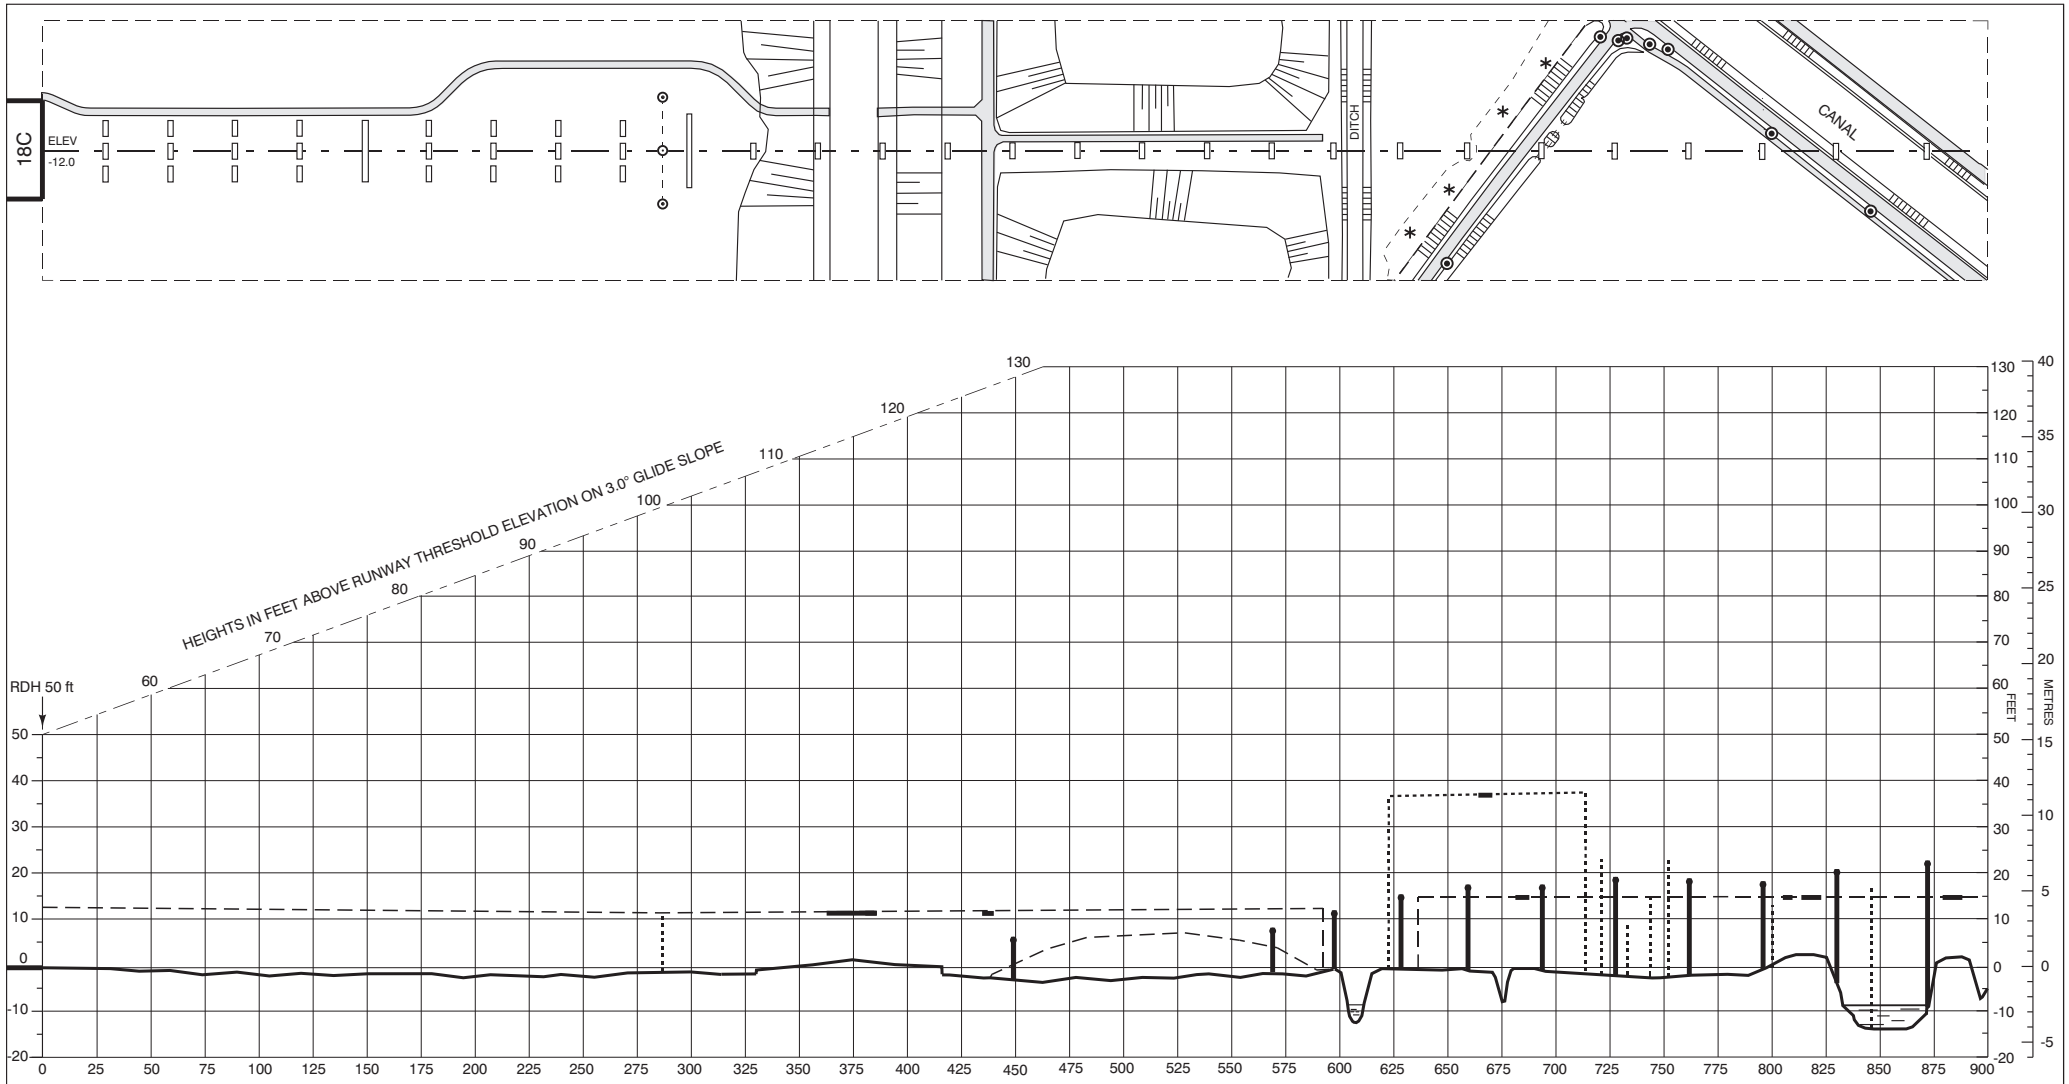

POLE, TOWER, SPIRE, ANTENNA, CHIMNEY
TREE
RAILROAD
TRAFFIC
BUILDING OR LARGE STRUCTURE
APPROACH LIGHTS
CENTRE LINE IN PROFILE
MOBILE OBSTRUCTION
INTERSECTION WITH CENTRE LINE
OBSTRUCTION OUTSIDE CENTRE LINE

HORIZONTAL SCALE 1:3500
VERTICAL SCALE 1:500
DIMENSIONS IN METRES AND HEIGHTS/ELEVATIONS IN FEET
CONTOURS AND HEIGHTS ARE RELATED TO ELEVATION OF RWY THR
SURVEYING AGENCY : Amsterdam Airport Schiphol
DATE OF SURVEY : OCT 05

CHANGE 0326: editorial.

© LVNL