AMSTERDAM/Schiphol RWY 27
PRECISION APPROACH TERRAIN CHART (PATC)

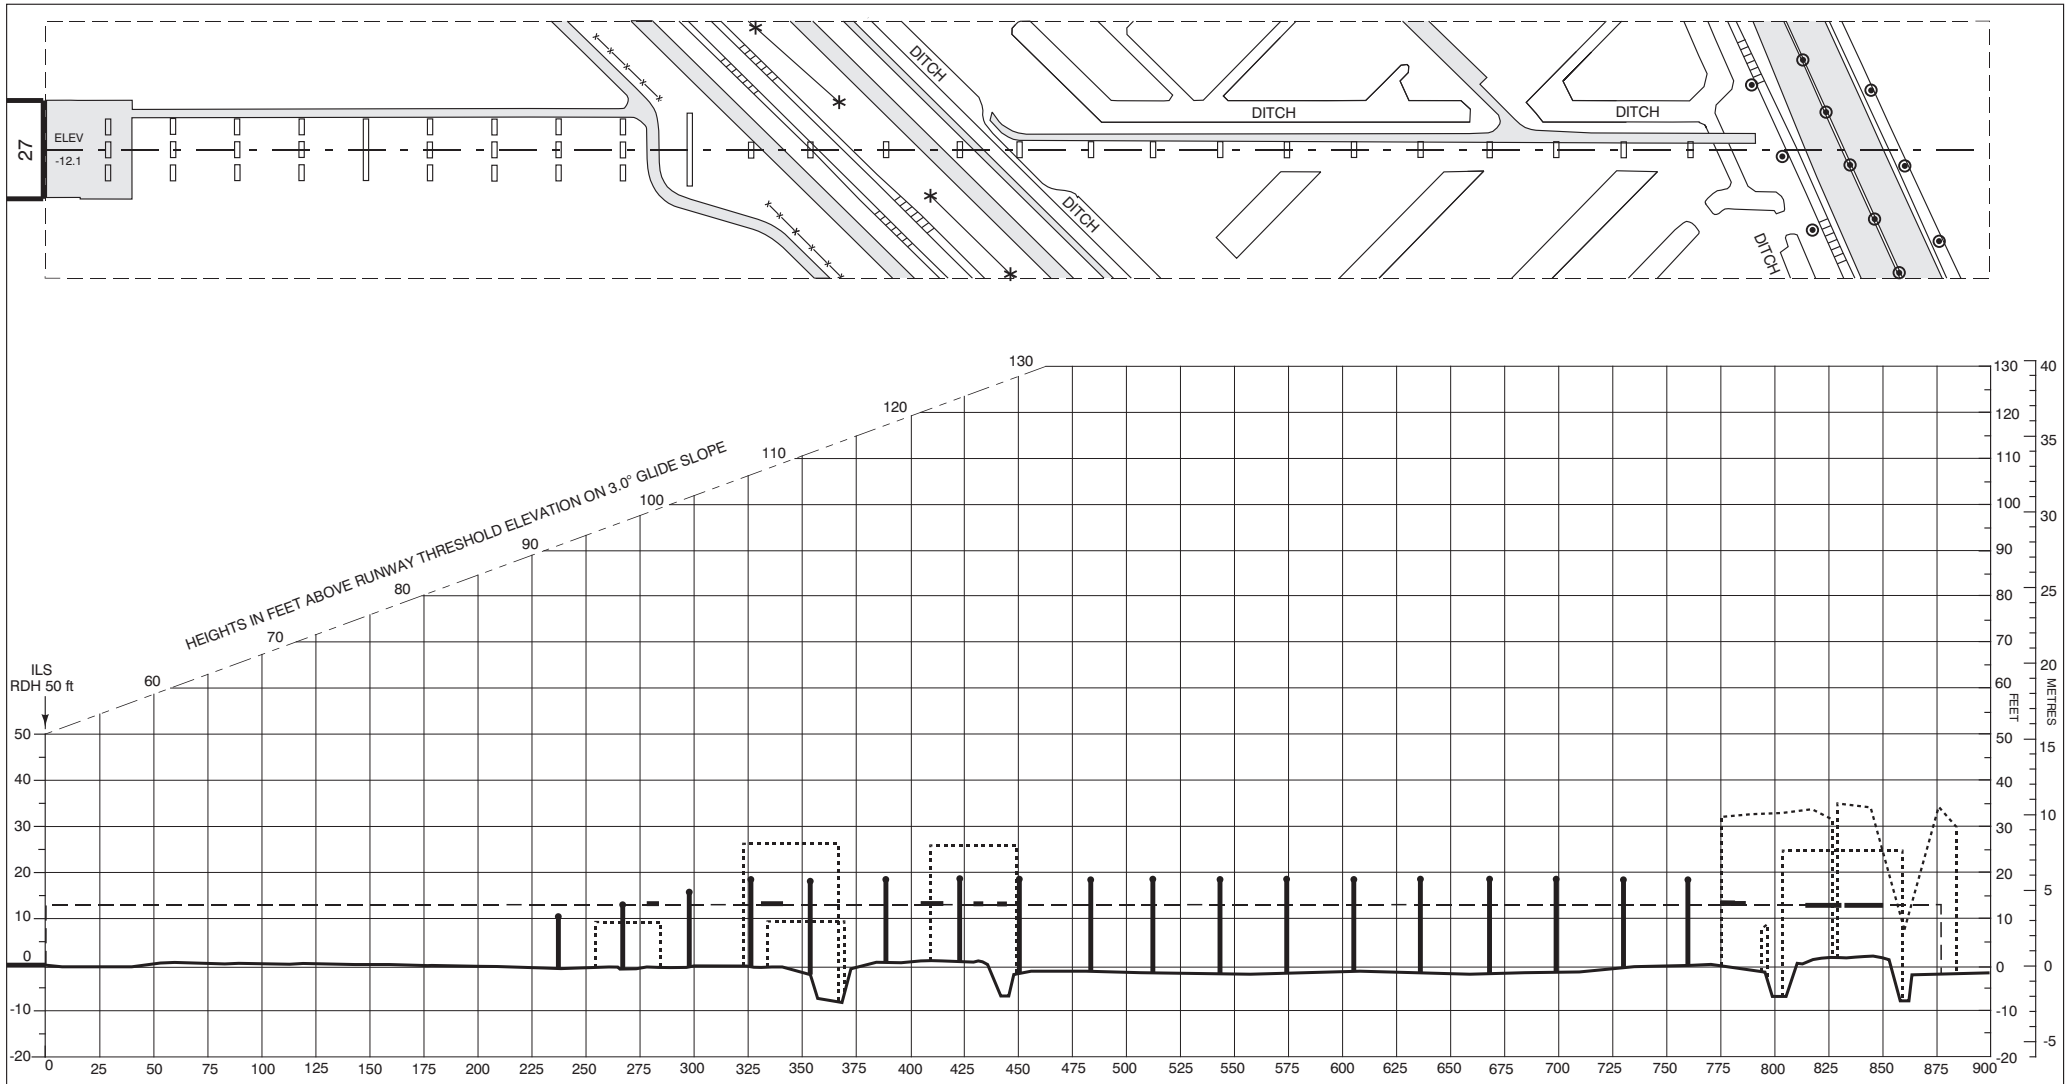

POLE, TOWER, SPIRE, ANTENNA, CHIMNEY	APPROACH LIGHTS
TREE	CENTRE LINE IN PROFILE
TRAFFIC	MOBILE OBSTRUCTION
RAILROAD	INTERSECTION WITH CENTRE LINE
BUILDING OR LARGE STRUCTURE	OBSTRUCTION OUTSIDE CENTRE LINE

HORIZONTAL SCALE 1 : 3500
VERTICAL SCALE 1 : 500
DIMENSIONS IN METRES AND HEIGHTS/ELEVATIONS IN FEET
CONTOURS AND HEIGHTS ARE RELATED TO ELEVATION OF RWY THR
SURVEYING AGENCY : Rijkswaterstaat Data-ICT-Dienst
DATE OF SURVEY : JAN 05

CHANGE 0326: editorial.

© LVNL